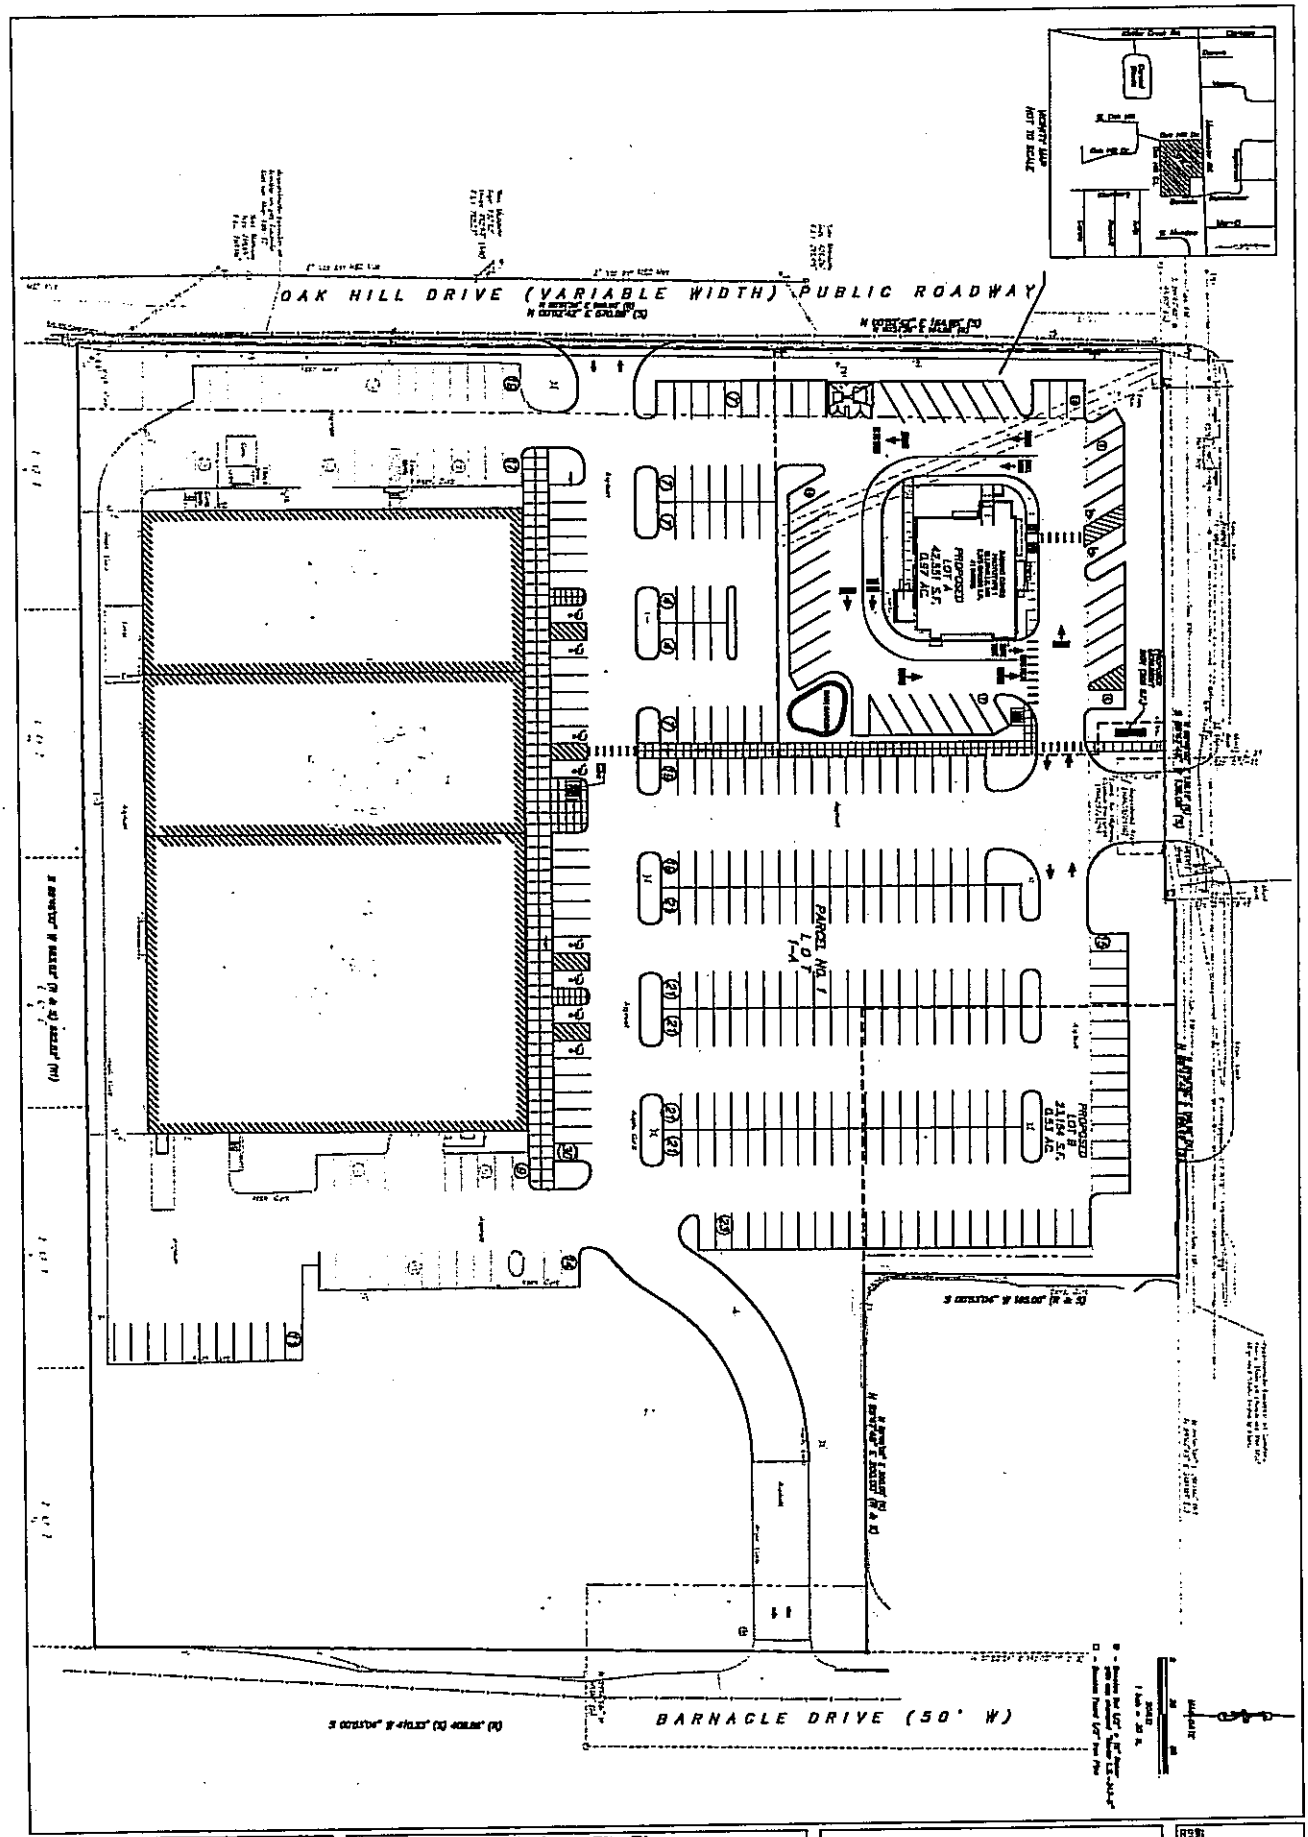

C1

PRELIMINARY SITE PLAN

Preliminary Site Plan
for
Mixed Use Redevelopment
15678 Manchester Road
Ellisville, Missouri

CEDC
CIVIL ENGINEERING
DESIGN CONSULTANTS